VERNON STREET

Existing pay and display bays	21
Proposed additional pay and display bays	66
Existing Doctor's bay	6

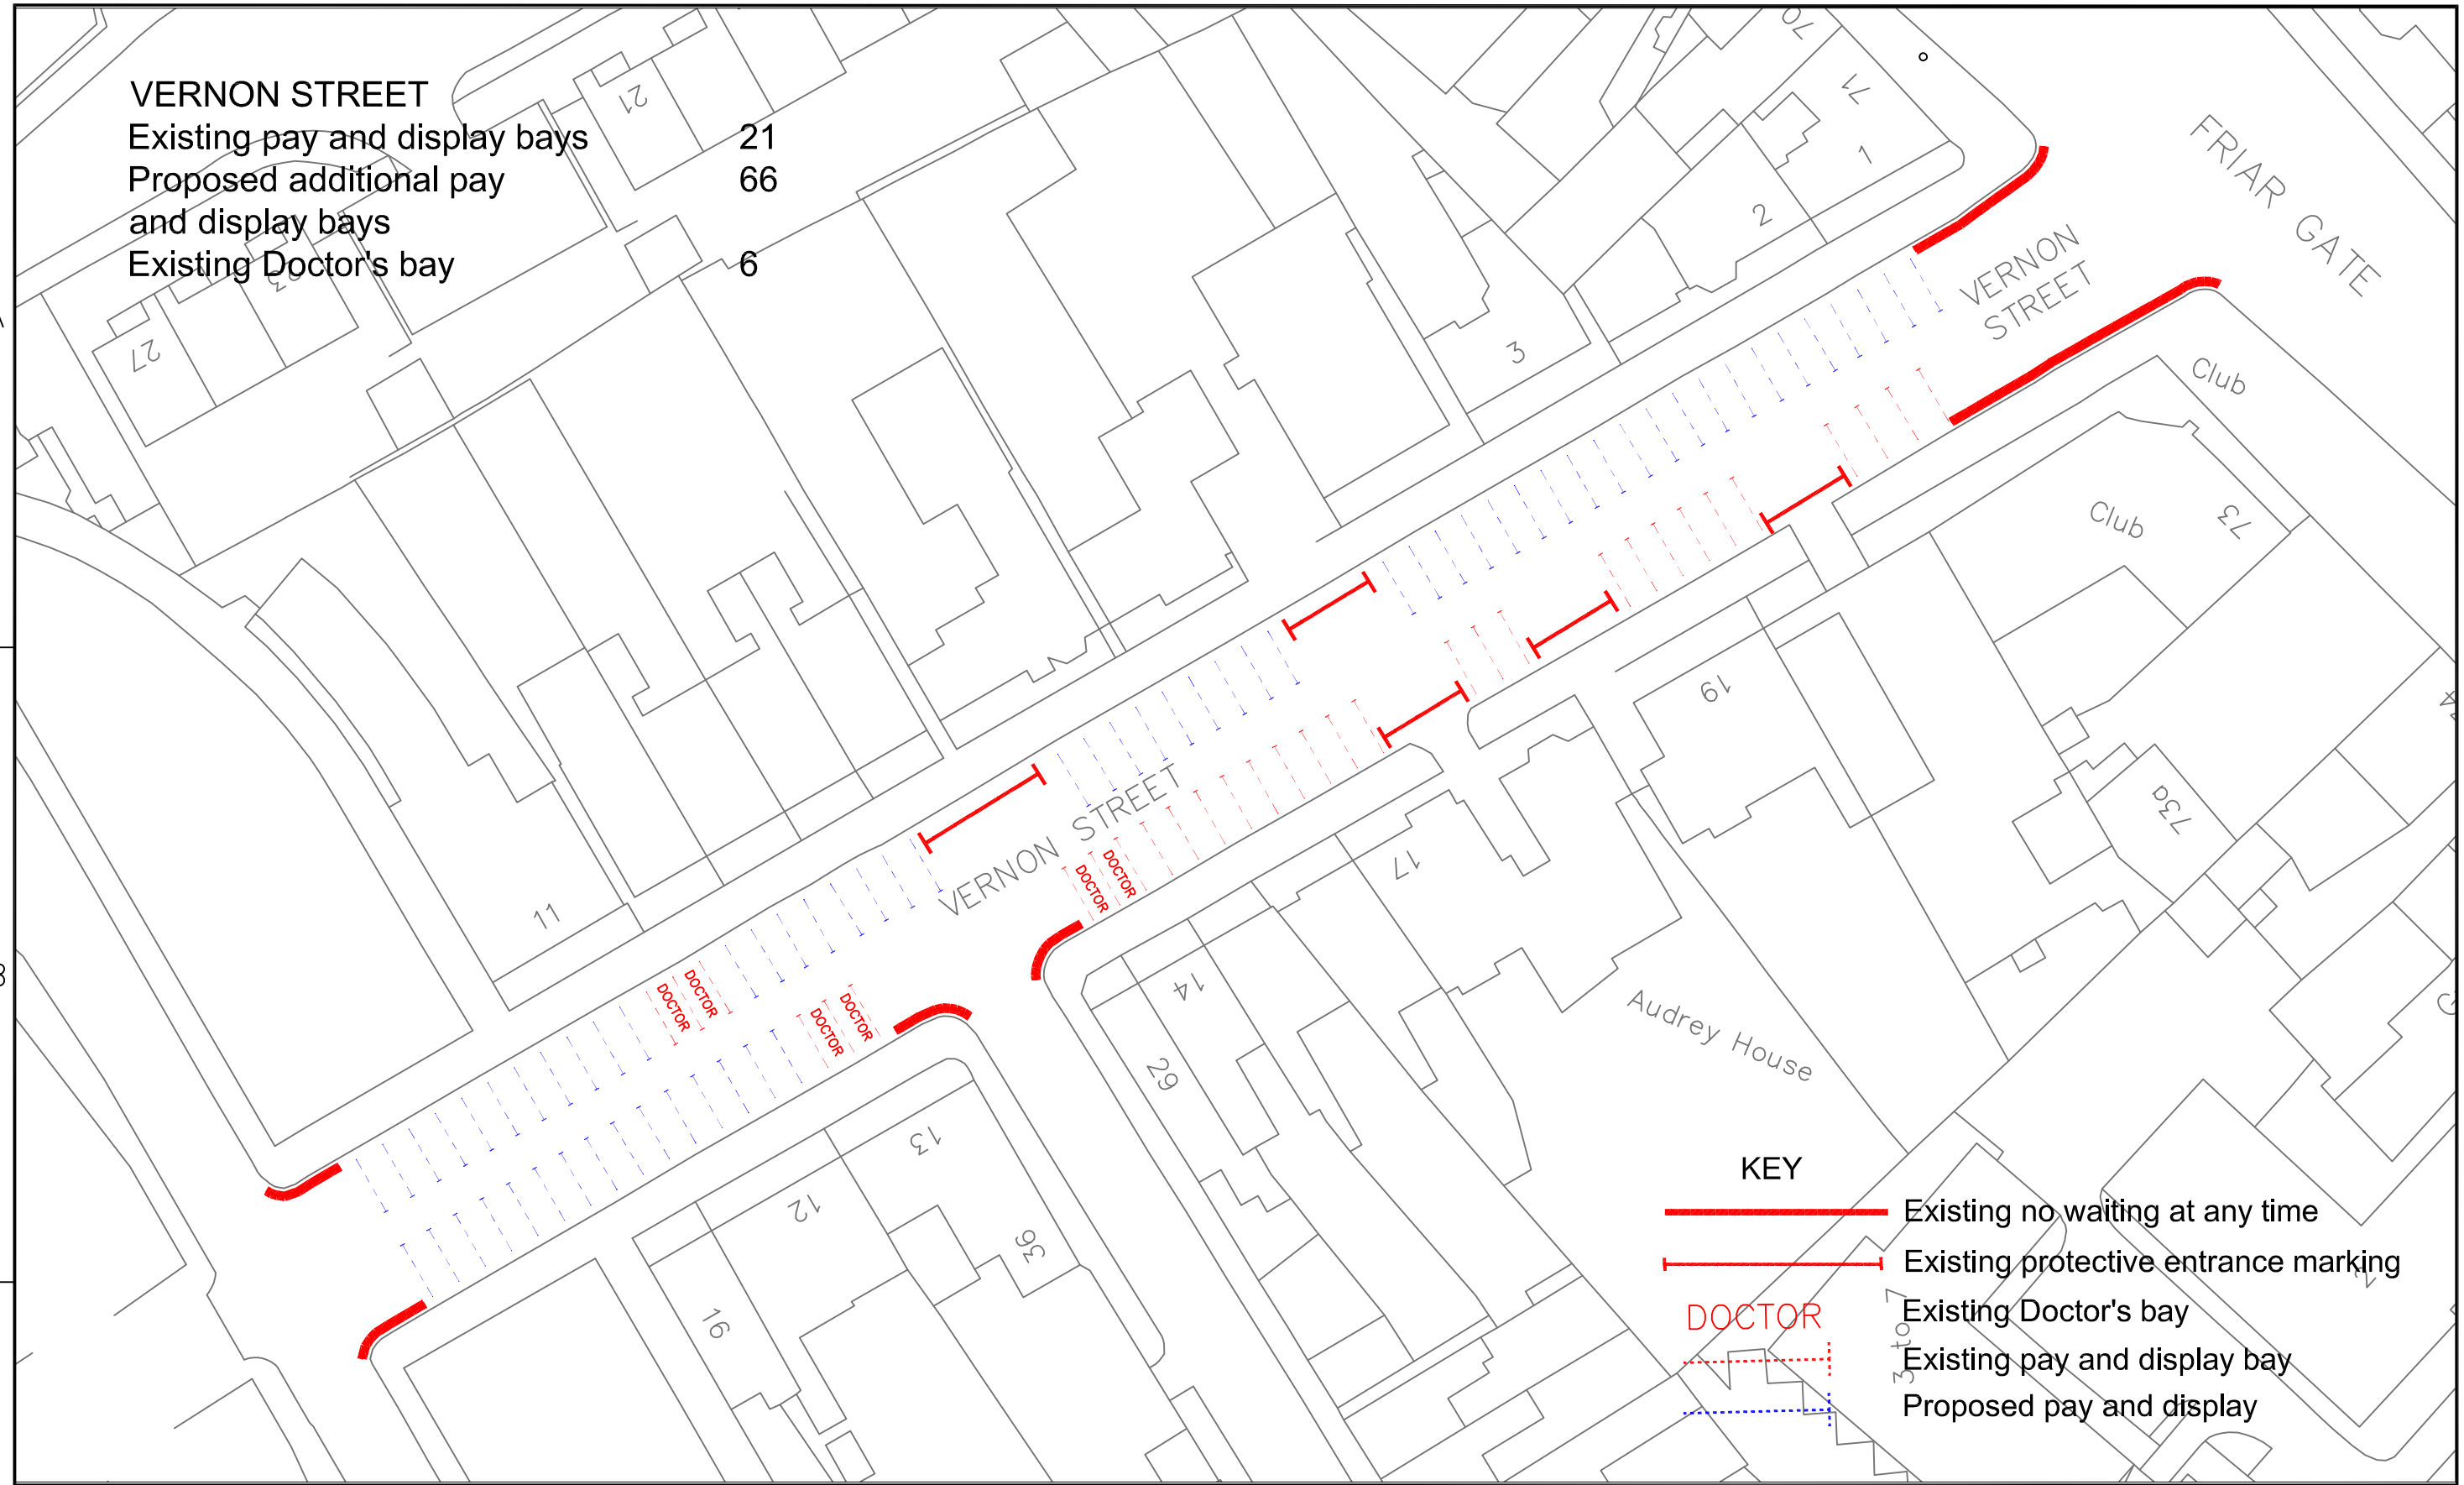

DERBY CITY COUNCIL

REGENERATION & COMMUNITY
Director
Jonathan Guest BA Dip TP MRTPI
Roman House
Friar Gate
Derby DE1 1XB

PROJECT TITLE
PROPOSED
PAY AND DISPLAY PARKING

DRAWING TITLE
VERNON STREET

DRAWN BY	CHECKED BY	APPROVED BY	SCALE
R Shaheen	S Alcock	ABC	1:500
Date AUG 07	Date AUG 07	Date MMM YY	

ORIGINAL DRAWING SIZE 420 x 297 (A3)

P & TS Project Reference Number

Drawing Number TMD/149/07